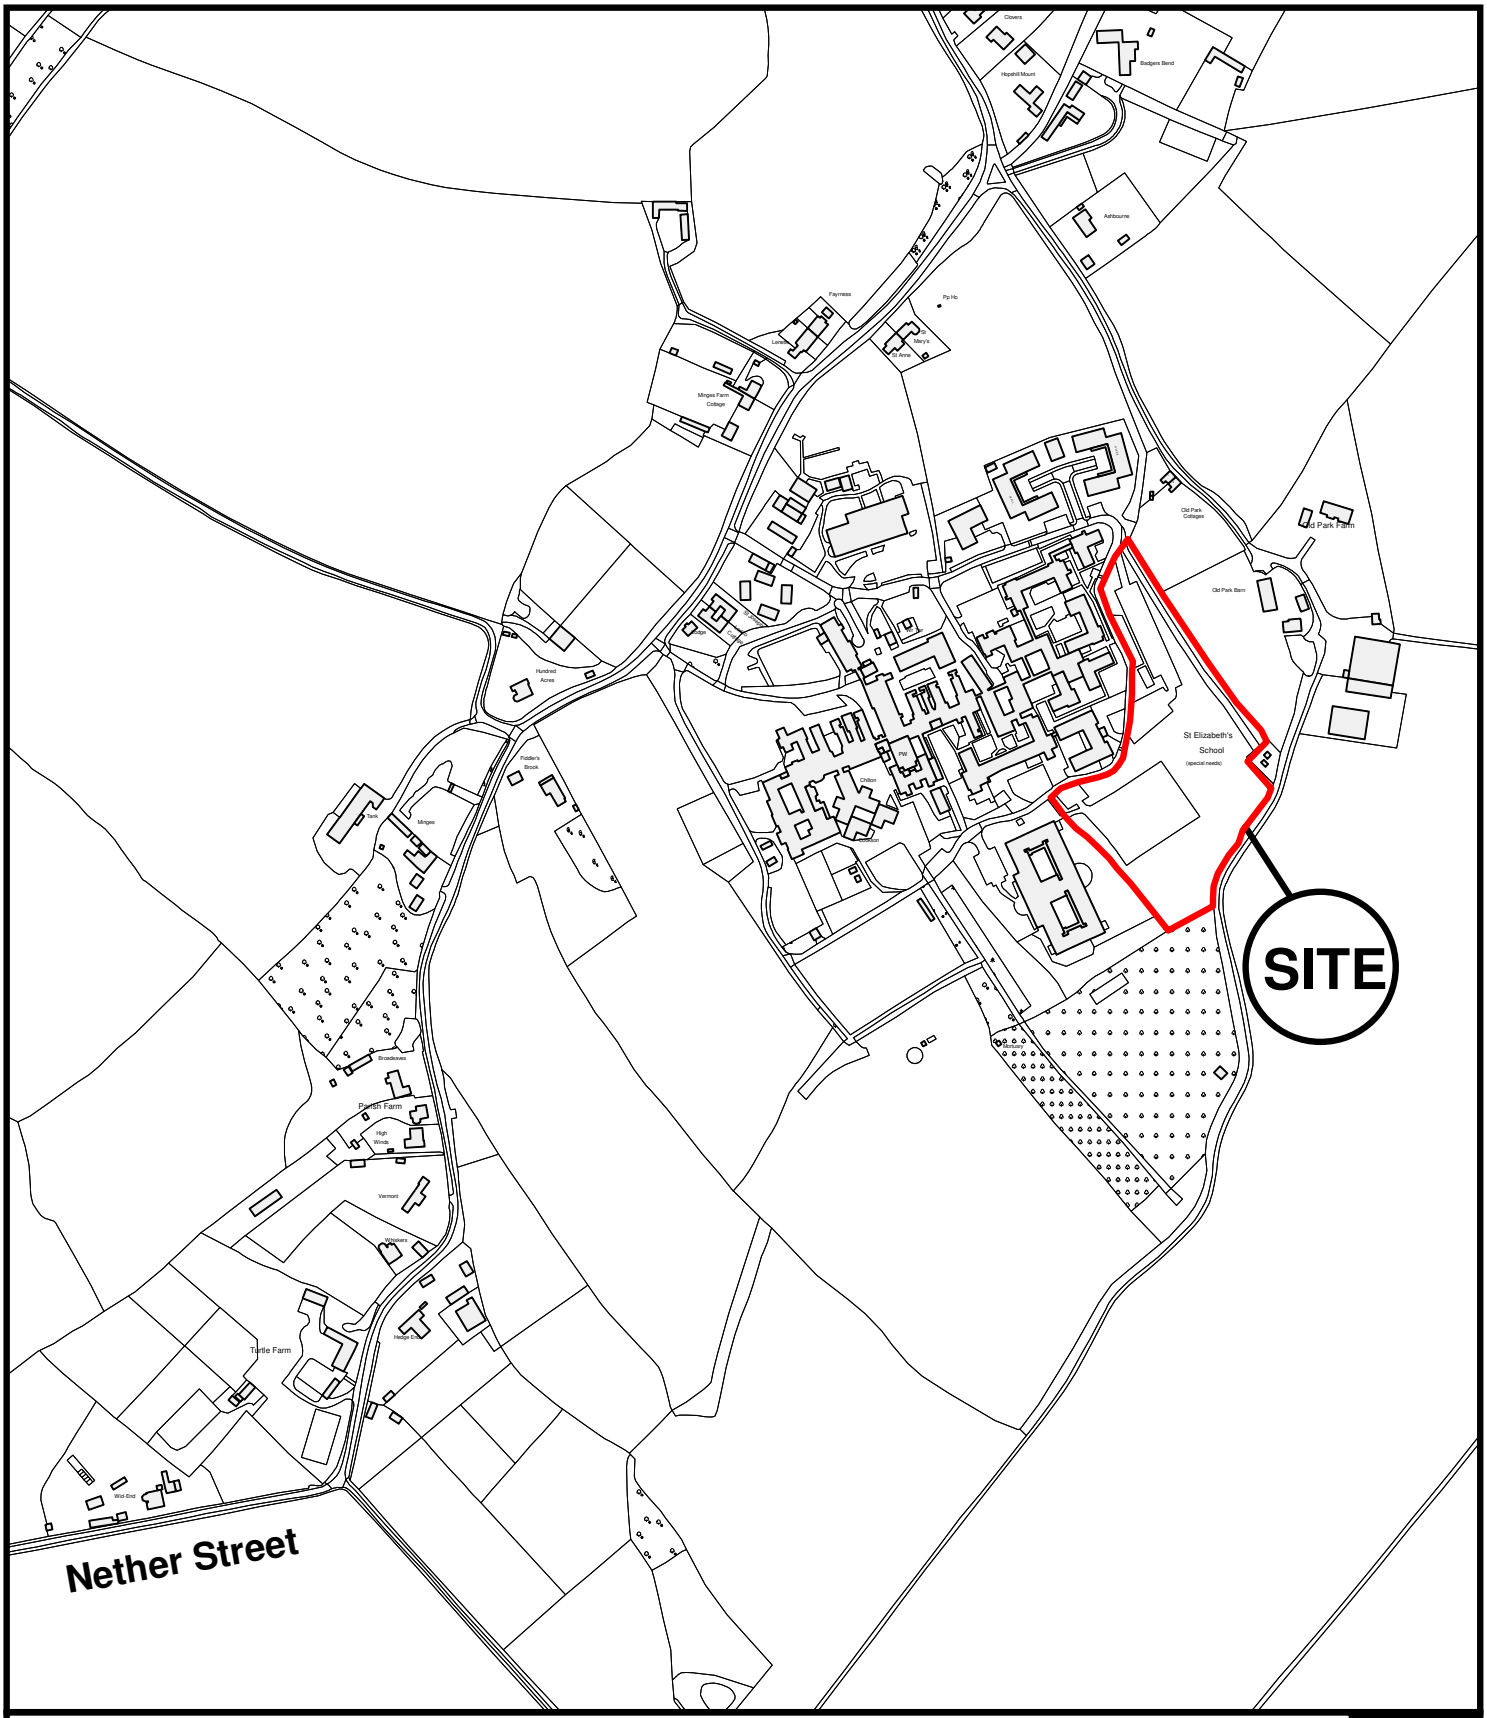

This copy has been produced specifically for Map Control Scheme purposes only. No further copies may be made
Unauthorised reproduction infringes Crown Copyright and may lead to prosecution or civil proceedings
Reproduced from the Ordnance Survey map data with the permission of the controller of Her Majesty's Stationery Office Crown Copyright 2009 East Herts Council. LA Ref: 100018528

N
W E
S

East Herts Council
Wallfields
Pegs Lane
Hertford
SG13 8EQ
Tel: 01279 655261

Address: St Elizabeths School And Home, South End, Perry Green
Much Hadham, Hertfordshire, SG10 6EW

Reference: 3/16/1348/FUL

Scale: 1:5000

O.S Sheet: TL4416

Date of Print: 15 March 2017