Essential Reference Paper C(b)

Annex 4 – Plans

This plan is a photocopy and/or reduction from the Plans drawn at standard scale and held on the East Hertfordshire District Council Statutory register, and That are definitive of the licensed area. This copy is Not to scale, and is included with the licence for Illustration only of the licensed area.

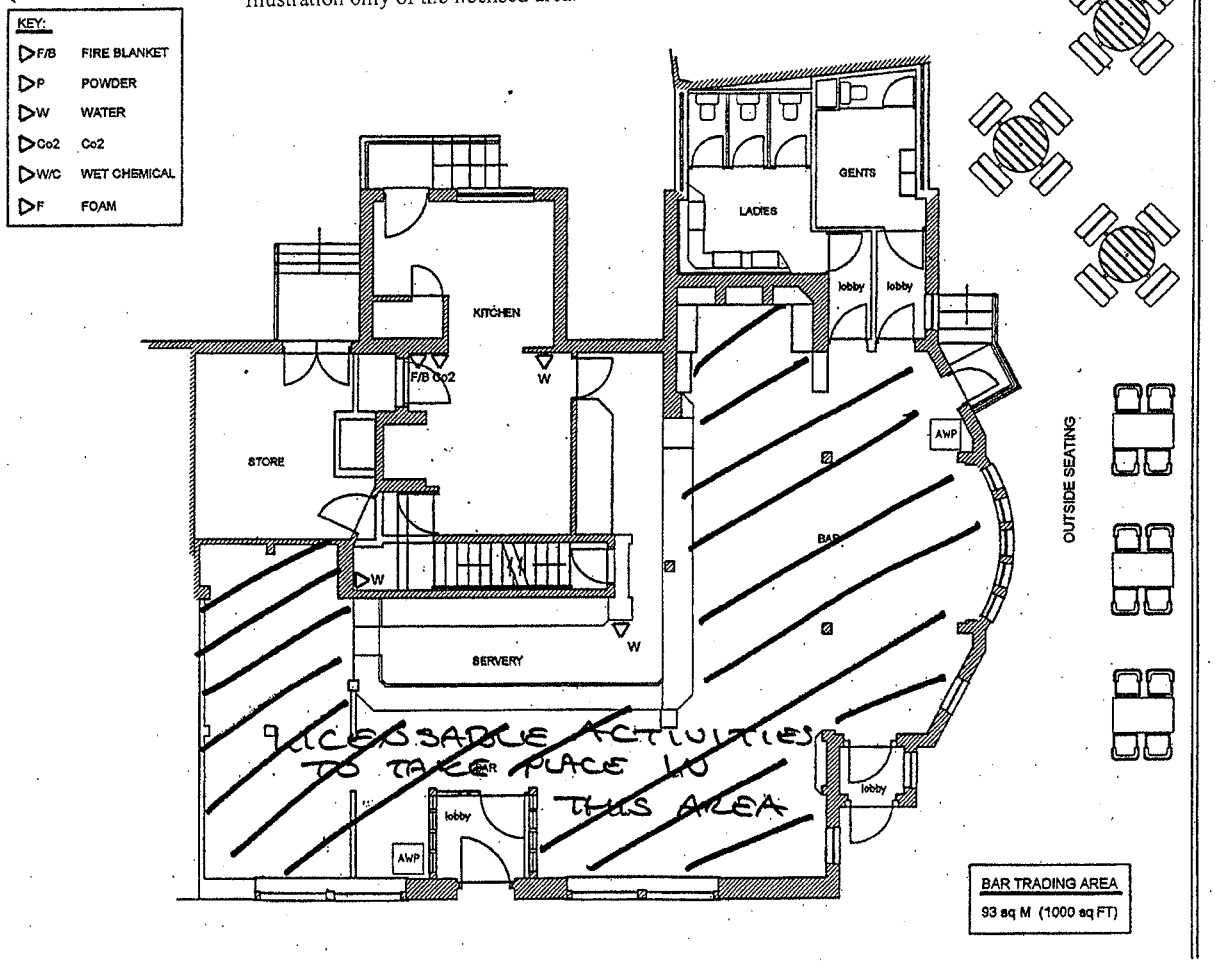

NOTES

Do not scale from this drawing. Only written dimensions are to be used.

Where applicable all site dimensions are to be checked before commencement.

Rev No	Revision note	Date	Drawn	Checked

McMULLEN AND SONS LIMITED
Estates Department
The Hertford Brewery
26 Old Cross
Hertford
Herts
SG14 1RD
Tel: 01992 584911
Fax: 01992 500729

Project	
At	WOOLPACK, HERTFORD
Drawing	LICENSING PLAN
Drawn By: G.A	Checked By: -
Scale: 1:100	Date: AUG '04
DWG No: Licensing Drawing 04	Rev: -