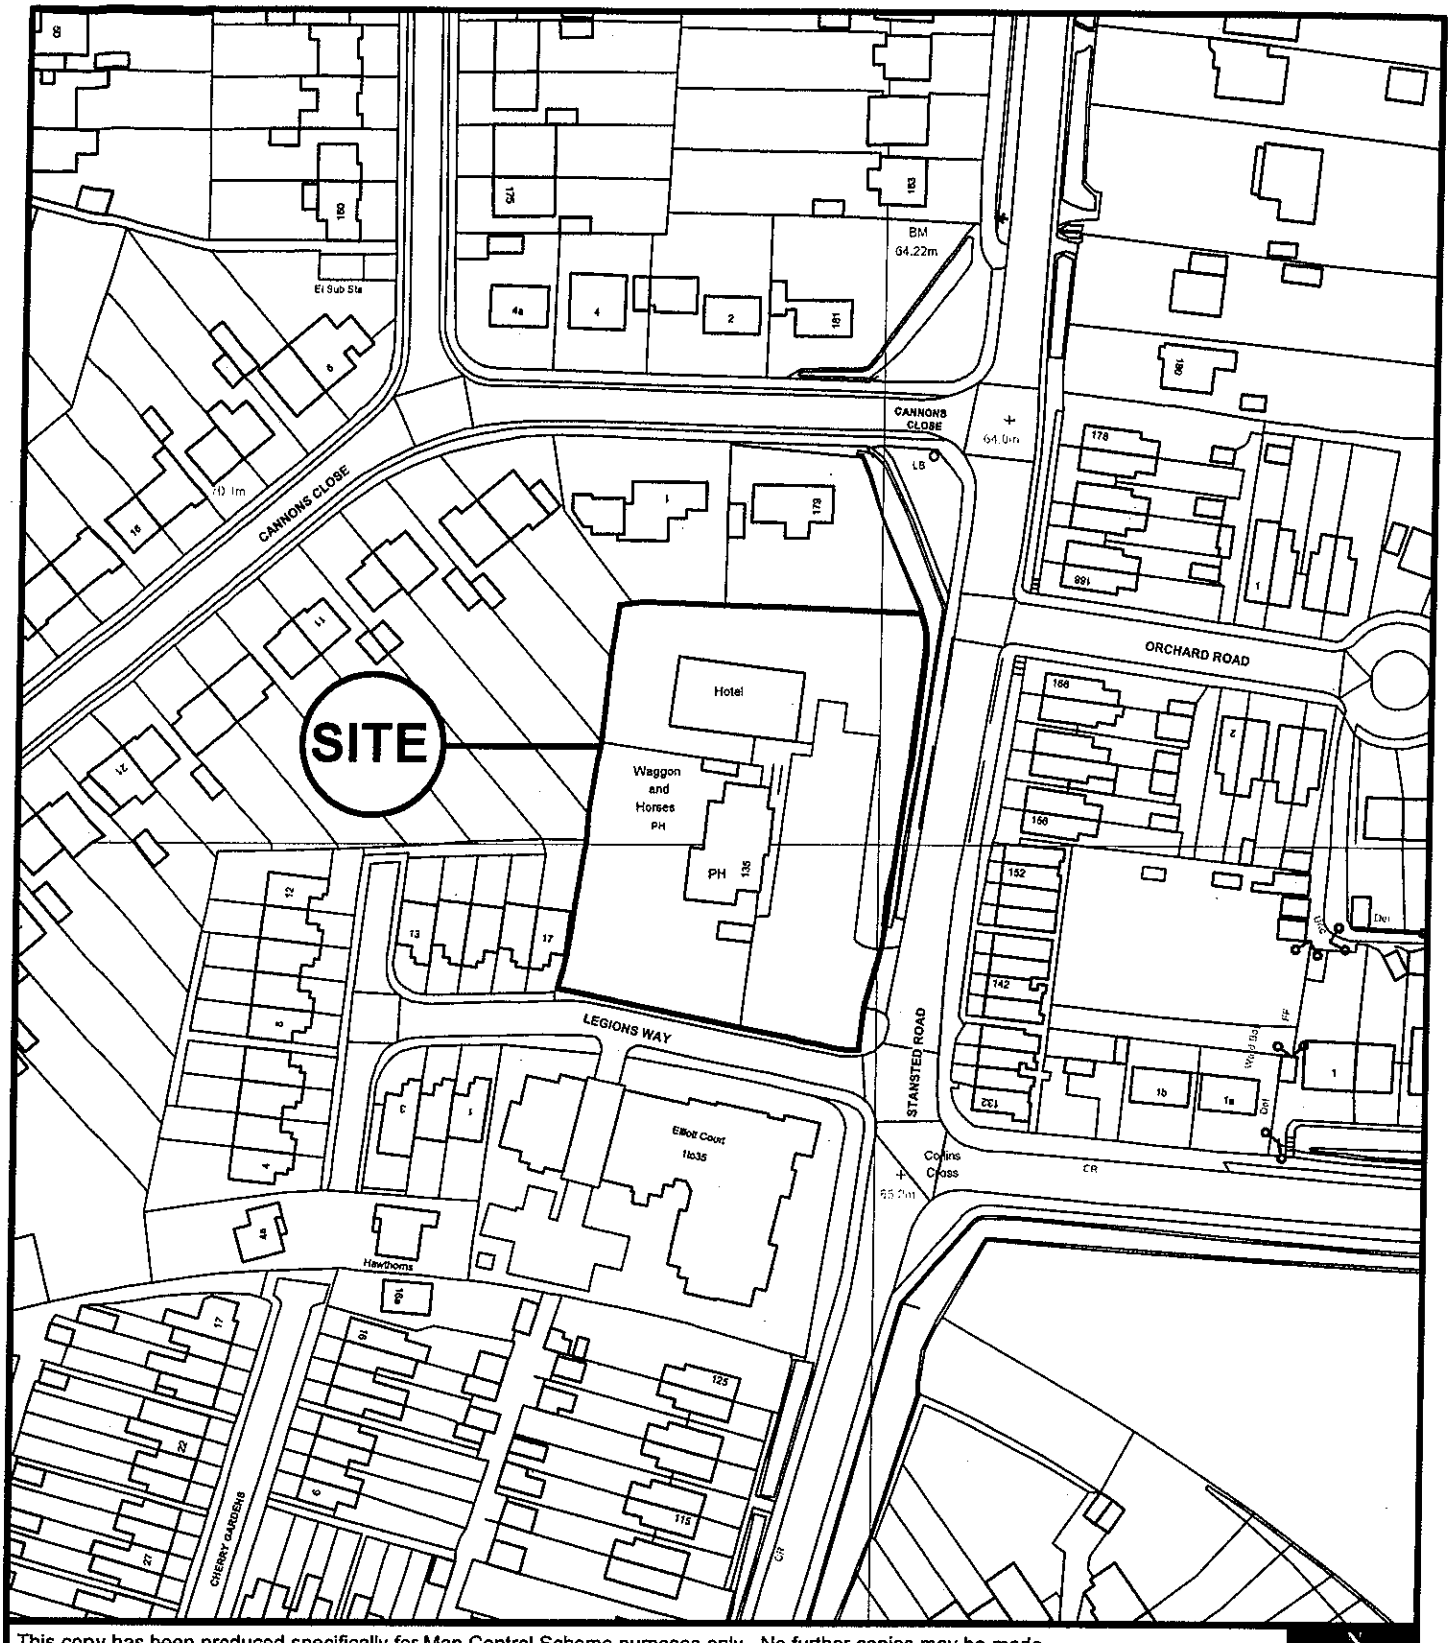

This copy has been produced specifically for Map Control Scheme purposes only. No further copies may be made.
Unauthorised reproduction infringes Crown Copyright and may lead to prosecution or civil proceedings.
Reproduced from the Ordnance Survey map data with the permission of the controller of Her Majesty's Stationery Office Crown Copyright.
2007 East Herts Council. LA Ref: 100018528

Development Control
East Herts Council
Wallfields
Pegs Lane
Hertford
SG13 8EQ
Tel: 01279 655261

Address: Wagon & Horses, 135 Standted Road, Bishops Stortford

Reference:

Scale: 1:1250

O.S Sheet: TL 4921 NW / 4922 SW

Date of Print: 08-August-2008