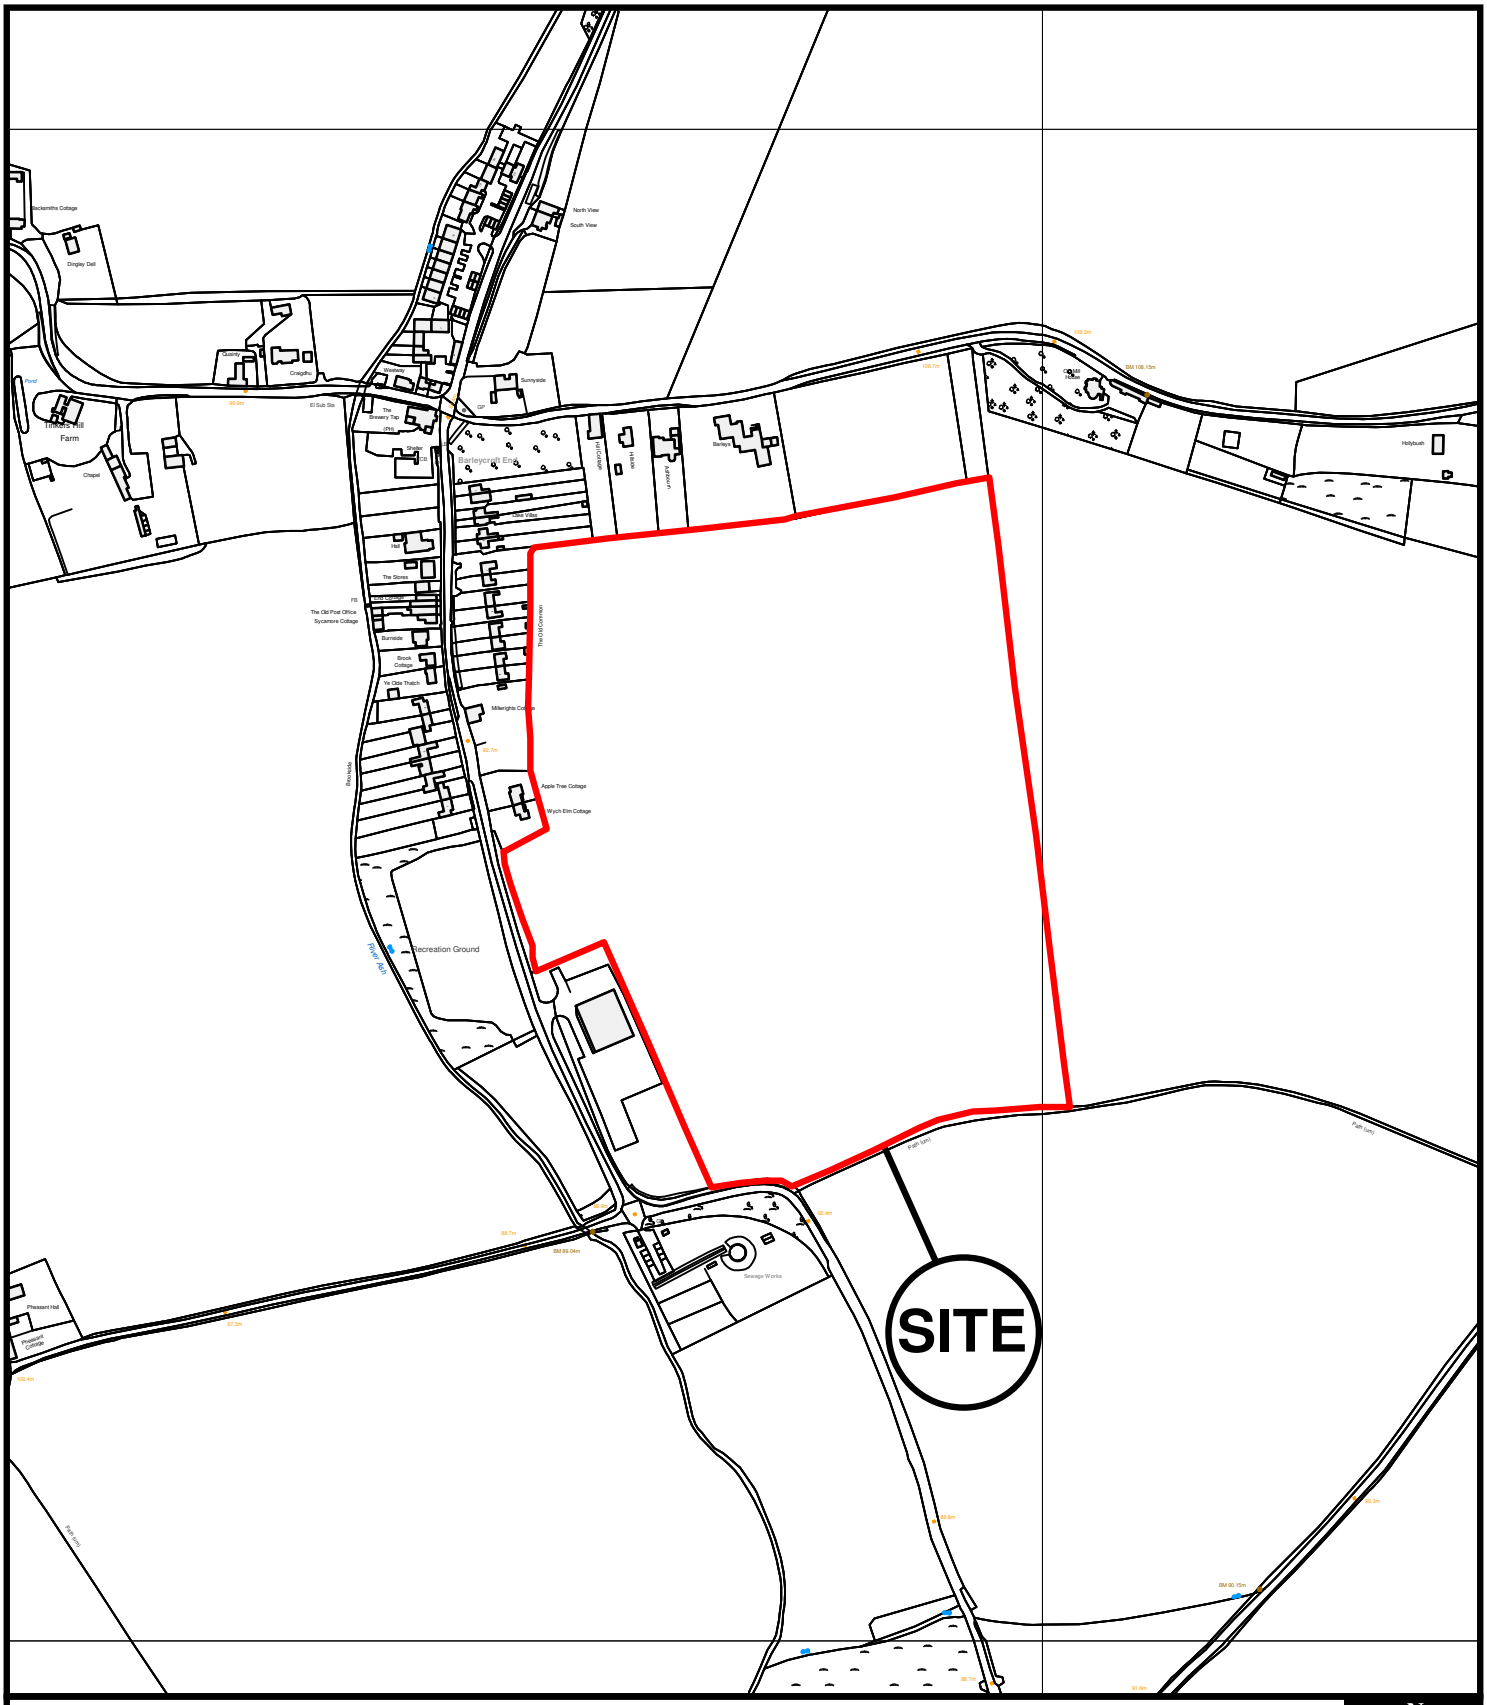

This copy has been produced specifically for Map Control Scheme purposes only. No further copies may be made.
Unauthorised reproduction infringes Crown Copyright and may lead to prosecution or civil proceedings.
Reproduced from the Ordnance Survey map data with the permission of the controller of Her Majesty's Stationery Office Crown Copyright. 2007 East Herts Council. LA Ref: 100018528

N
W E
S

Development Control
East Herts Council
Wallfields
Pegs Lane
Hertford
SG13 8EQ
Tel: 01279 655261

Address: Land Adj. Barleycroft Works, Barleycroft End, Furneux Pelham, SG9 0LL

Reference: E/08/0501/A

Scale: 1:5000

O.S Sheet: TL 4327

Date of Print: 11-December-2008