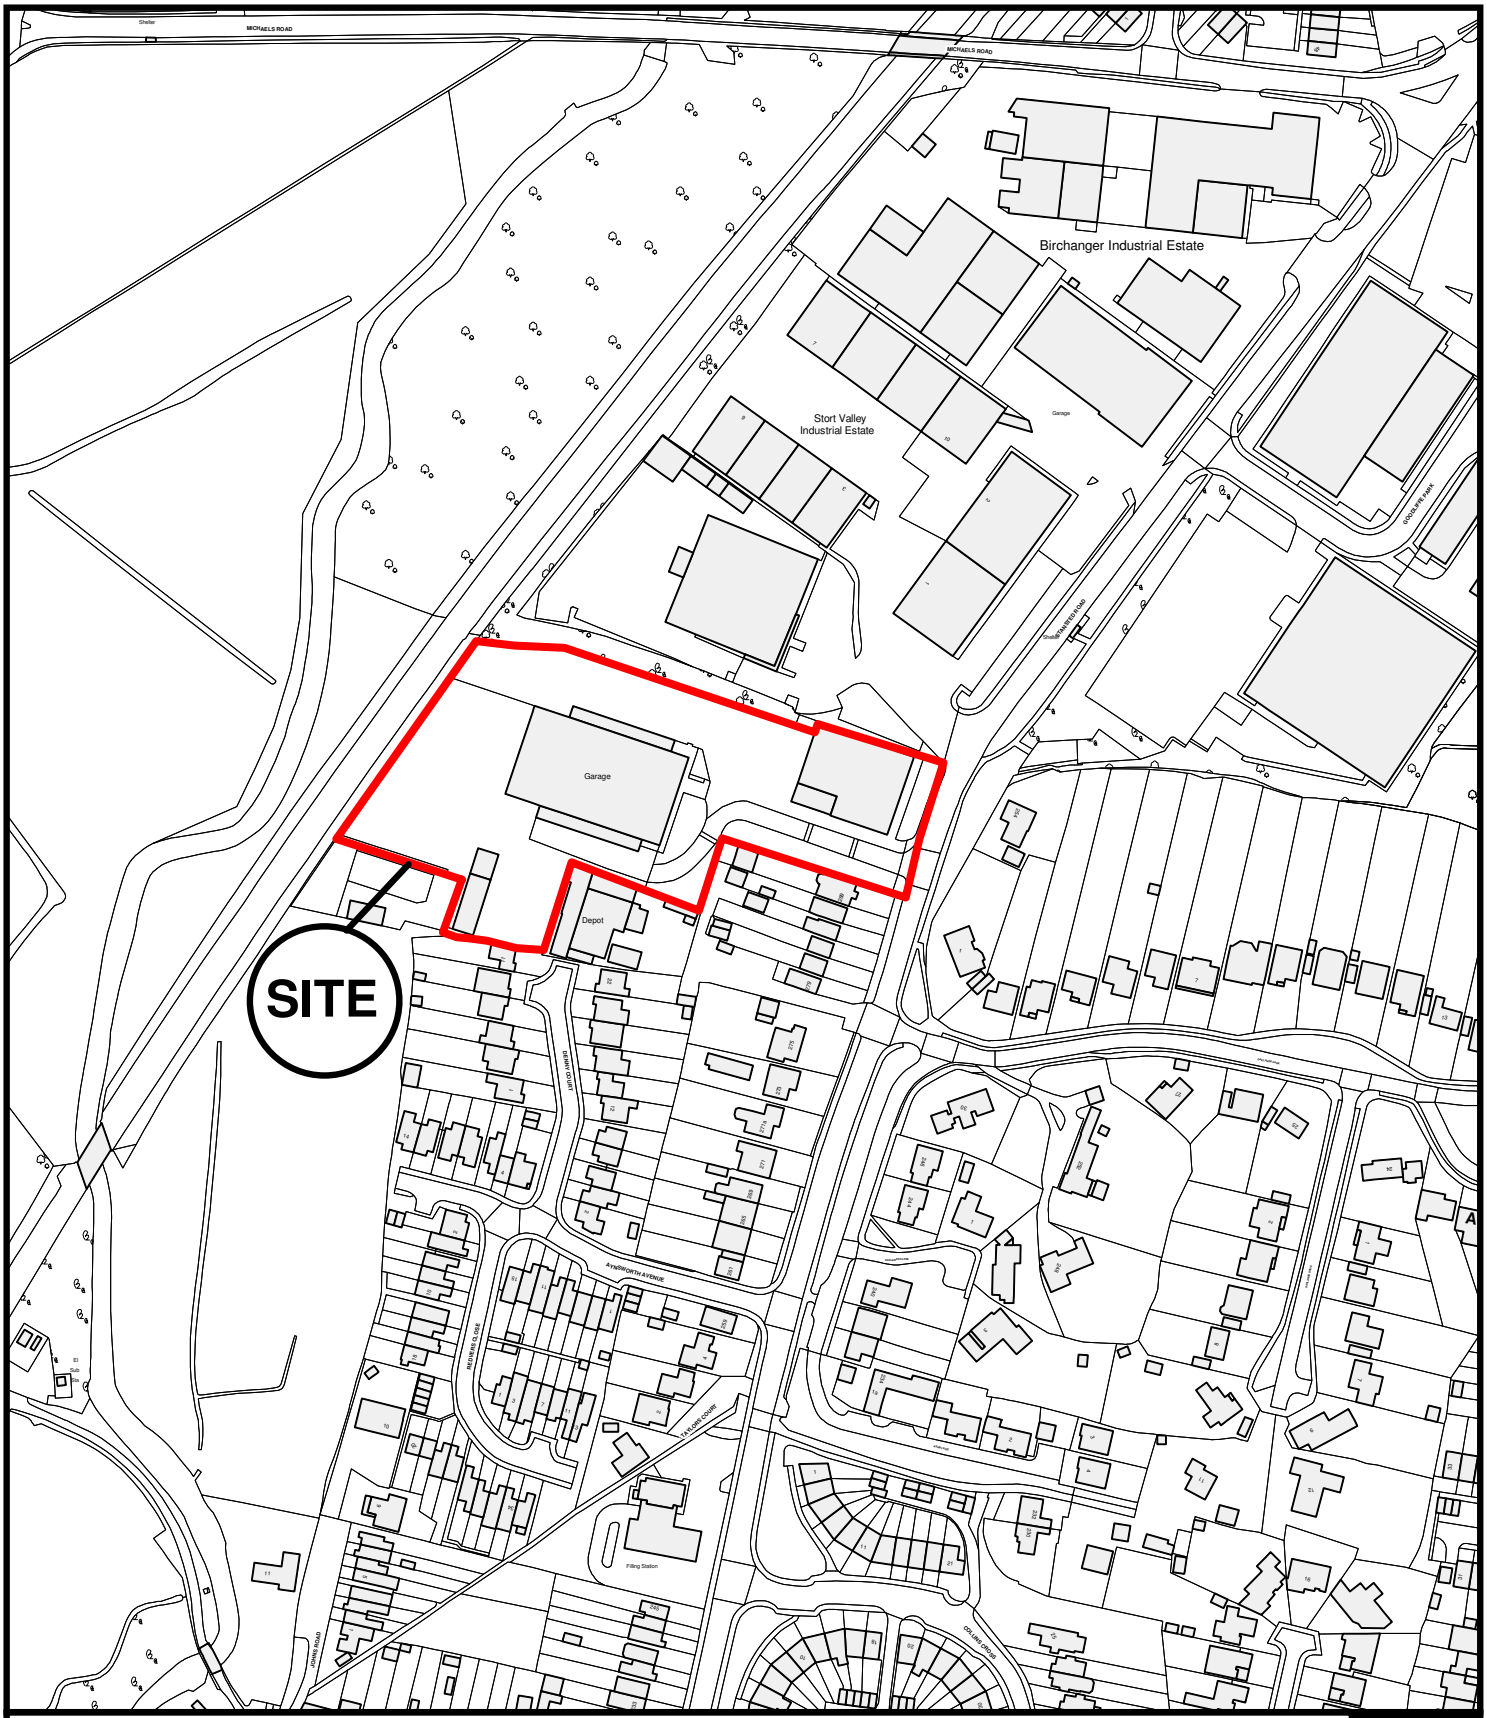

N
W E
S

East Herts Council
Wallfields
Pegs Lane
Hertford
SG13 8EQ
Tel: 01279 655261

Address: Gates Of Stortford, 295-297 Stansted Road,
Bishops Stortford, CM23 2BT

Reference: 3/21/1756/FUL

Scale: 1:2500

O.S Sheet: TL4922

Date of Print: 05 July 2022